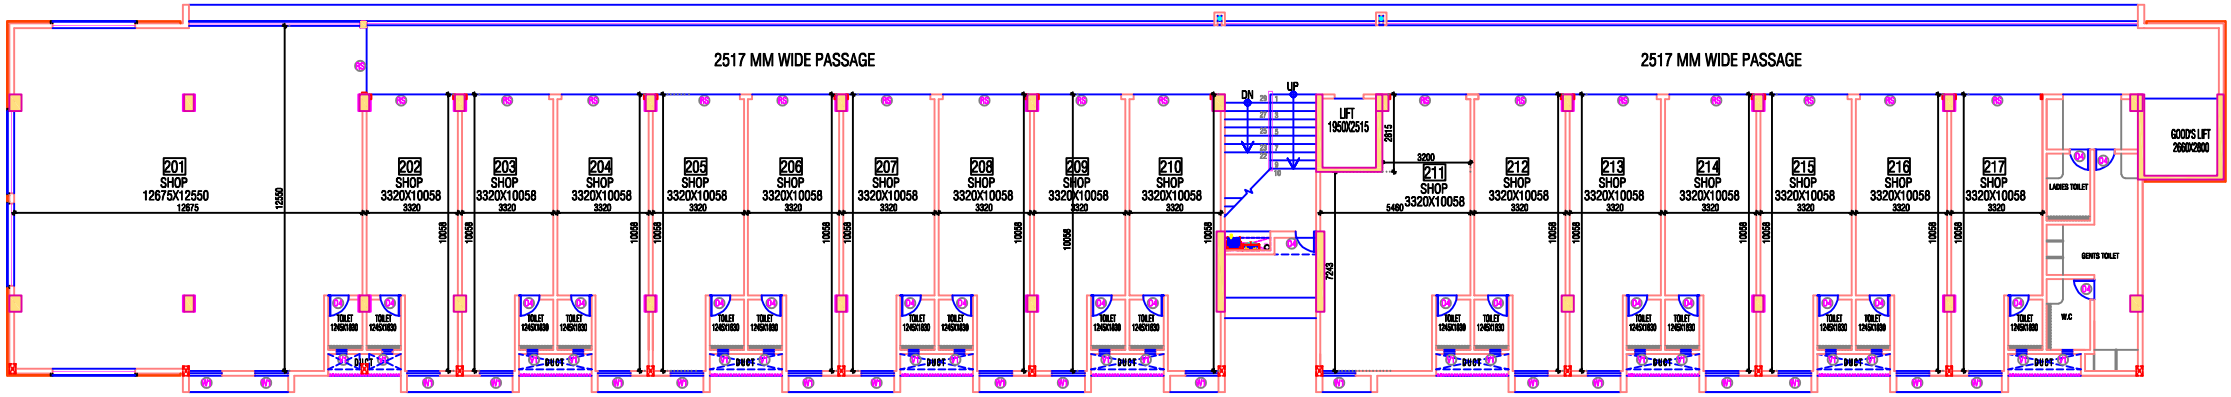

ITP Blok - A 2ND FLOOR PLAN